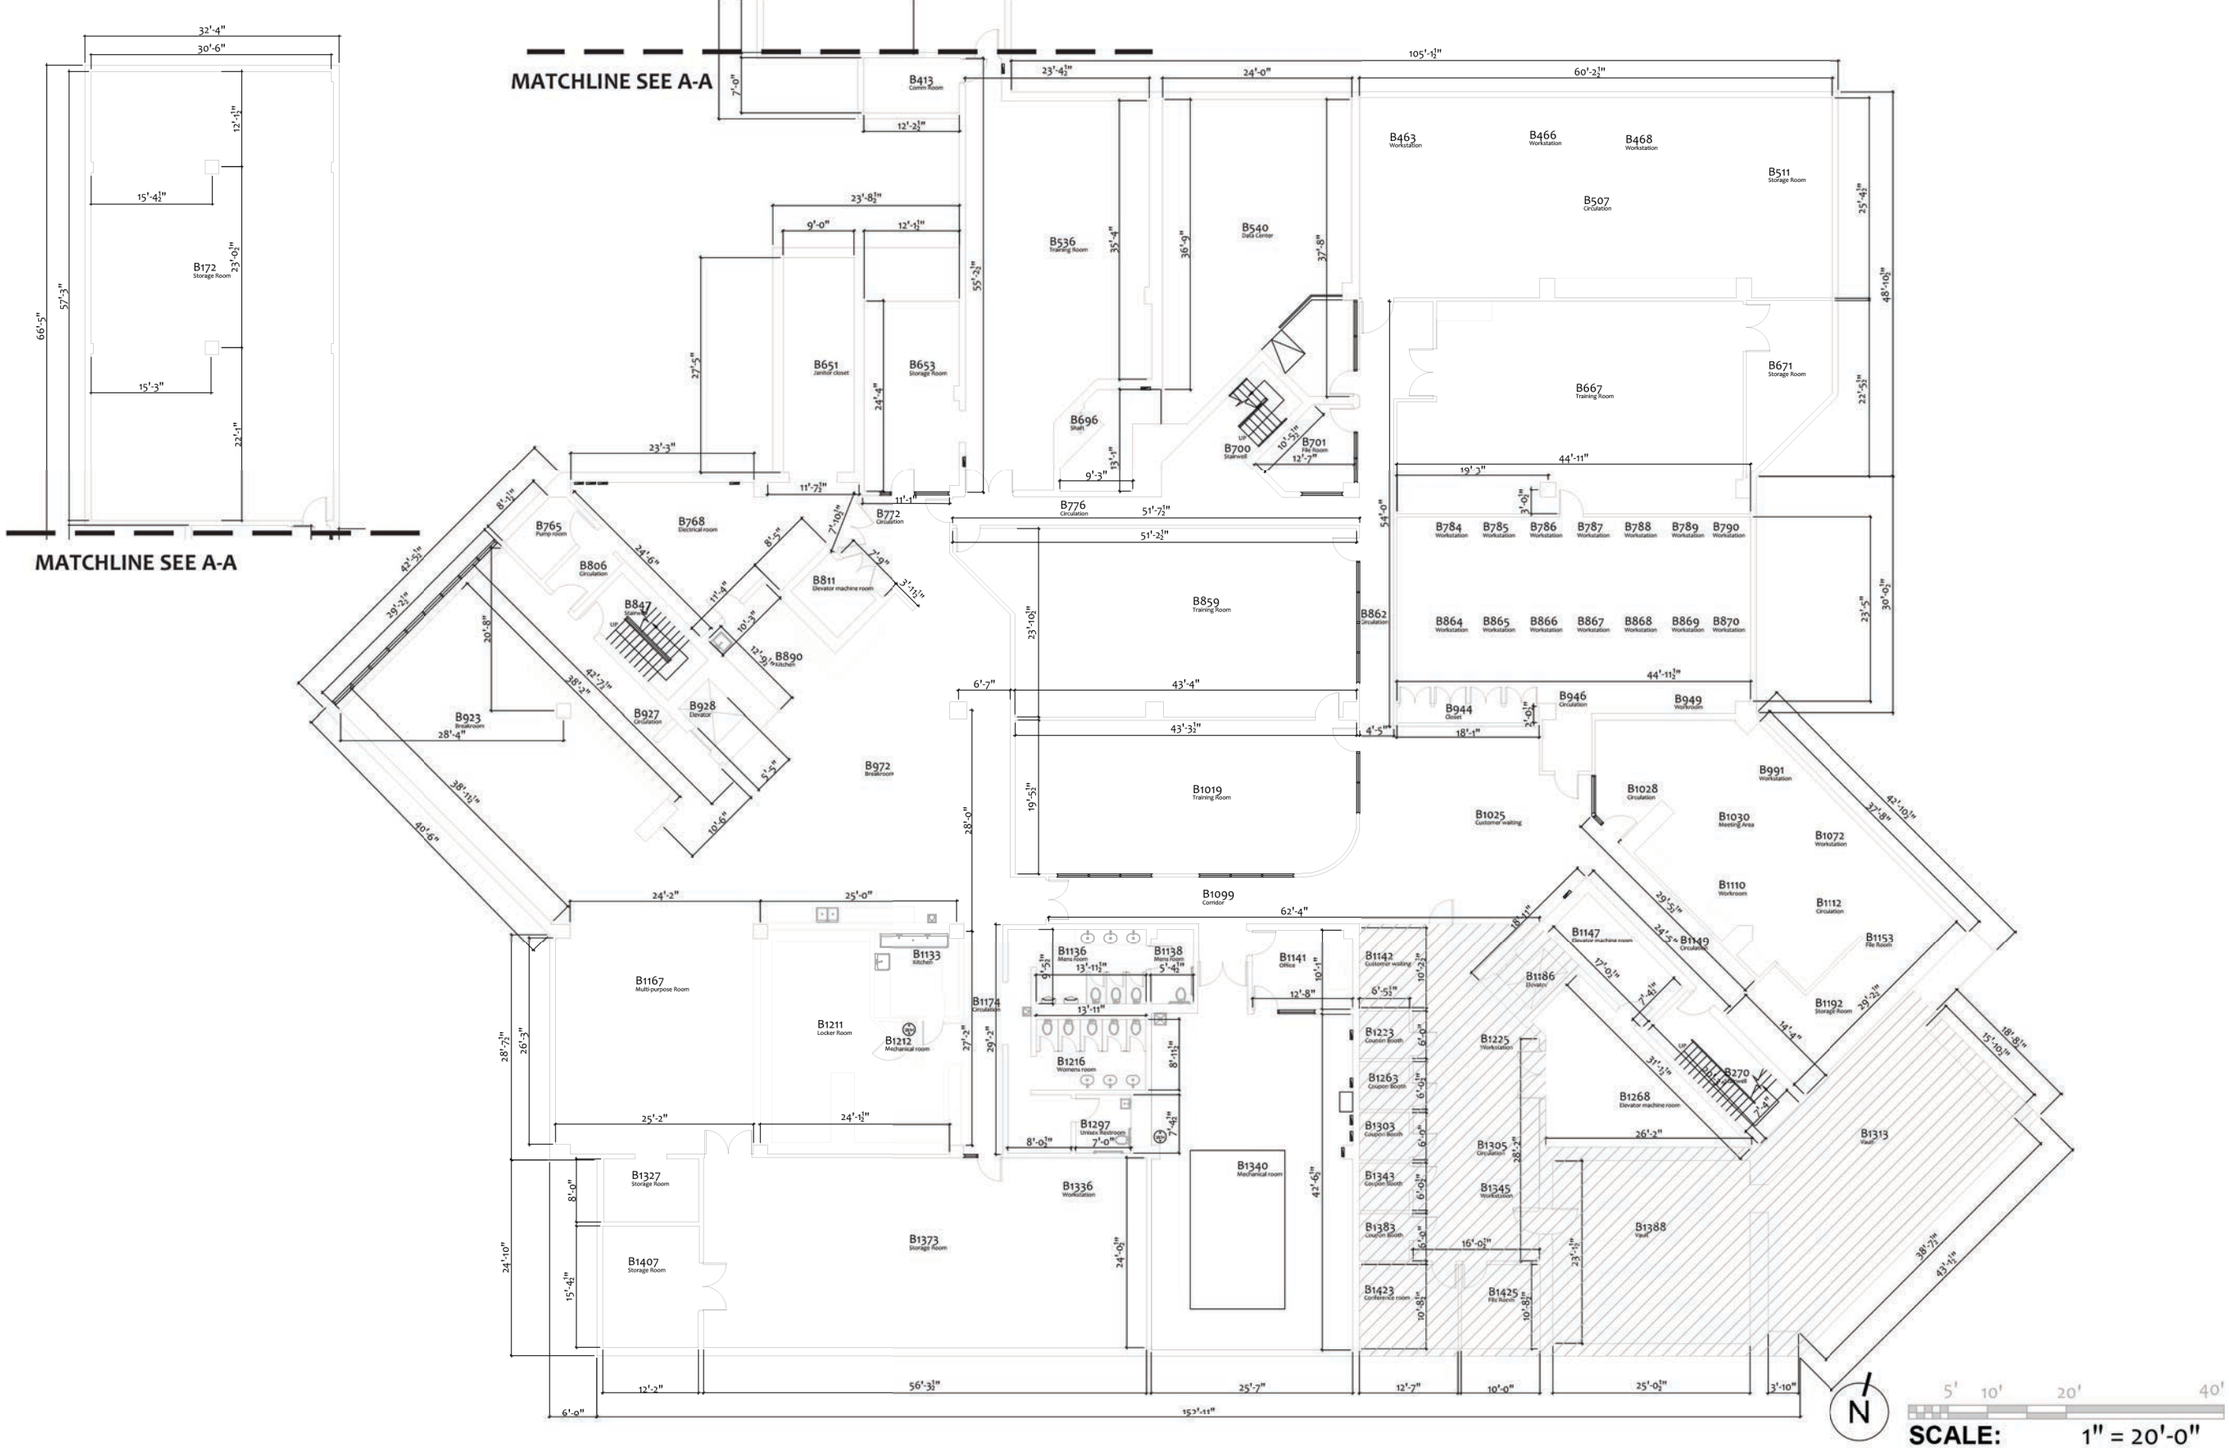

1 MAIN ENTRANCE

2 EMERGENCY / ALARMED EXIT DOOR

Fifth Third Branch SF	
Basement	2,911 sf
First Floor	16,576 sf
Total	19,487 sf

Fifth Third Bank Branch

OWNER:

FIFTH THIRD BANK
38 Fountain Square Plaza
Cincinnati, OH 45263
513-579-5203
www.53.com

CLIENT:

FIFTH THIRD BANK
38 Fountain Square Plaza
Cincinnati, OH 45263
513-579-5203
www.53.com

LAZERCAD
THE MEASURE OF QUALITY

Los Angeles - New York - London

US Registered Office
LaZerCAD LLC.
5115 Clareton Dr., Ste 100
Agoura Hills, CA 91301
tel: (305) The-Cloud

UK Registered Office
LaZerCAD LTD.
Chestnut House,
Battle Green,
Epworth, DN9-1JT.
tel: 0 (161) 408-4444

Survey Teams across the United States, United Kingdom and Europe
www.LaZerCAD.com

This is an unpublished survey document offered by LaZerCAD LLC. It is submitted on line at LaZer2Cloud.com for your personal use in connection with the contracted project preformed by LaZerCAD LLC. It is not to be used, shown, reproduced, copied, downloaded or exhibited in any fashion whatsoever without the written permission of the Owner or LazerCAD LLC. All or any Part of this Survey document (Excepting Registered Trademarks) remains the property of the Owner and LaZerCAD LLC.

PROJECT NAME: Oak Lawn

LOCATION CODE: N/A

PROJECT ADDRESS: 9400 South Cicero Ave. Oak Lawn IL 60453

FIELD SURVEYOR: T. Salter, W. Aguilar

PROJECT DIRECTOR: DE Woo

CHECKED BY: DE Woo

DATE COMPLETED: 03-25-2019

PROJECT NUMBER: 18135-011

SHEET: EXIST

DRAWING NUMBER: 01 OF: 04

DRAWING NAME: BASEMENT PLAN